


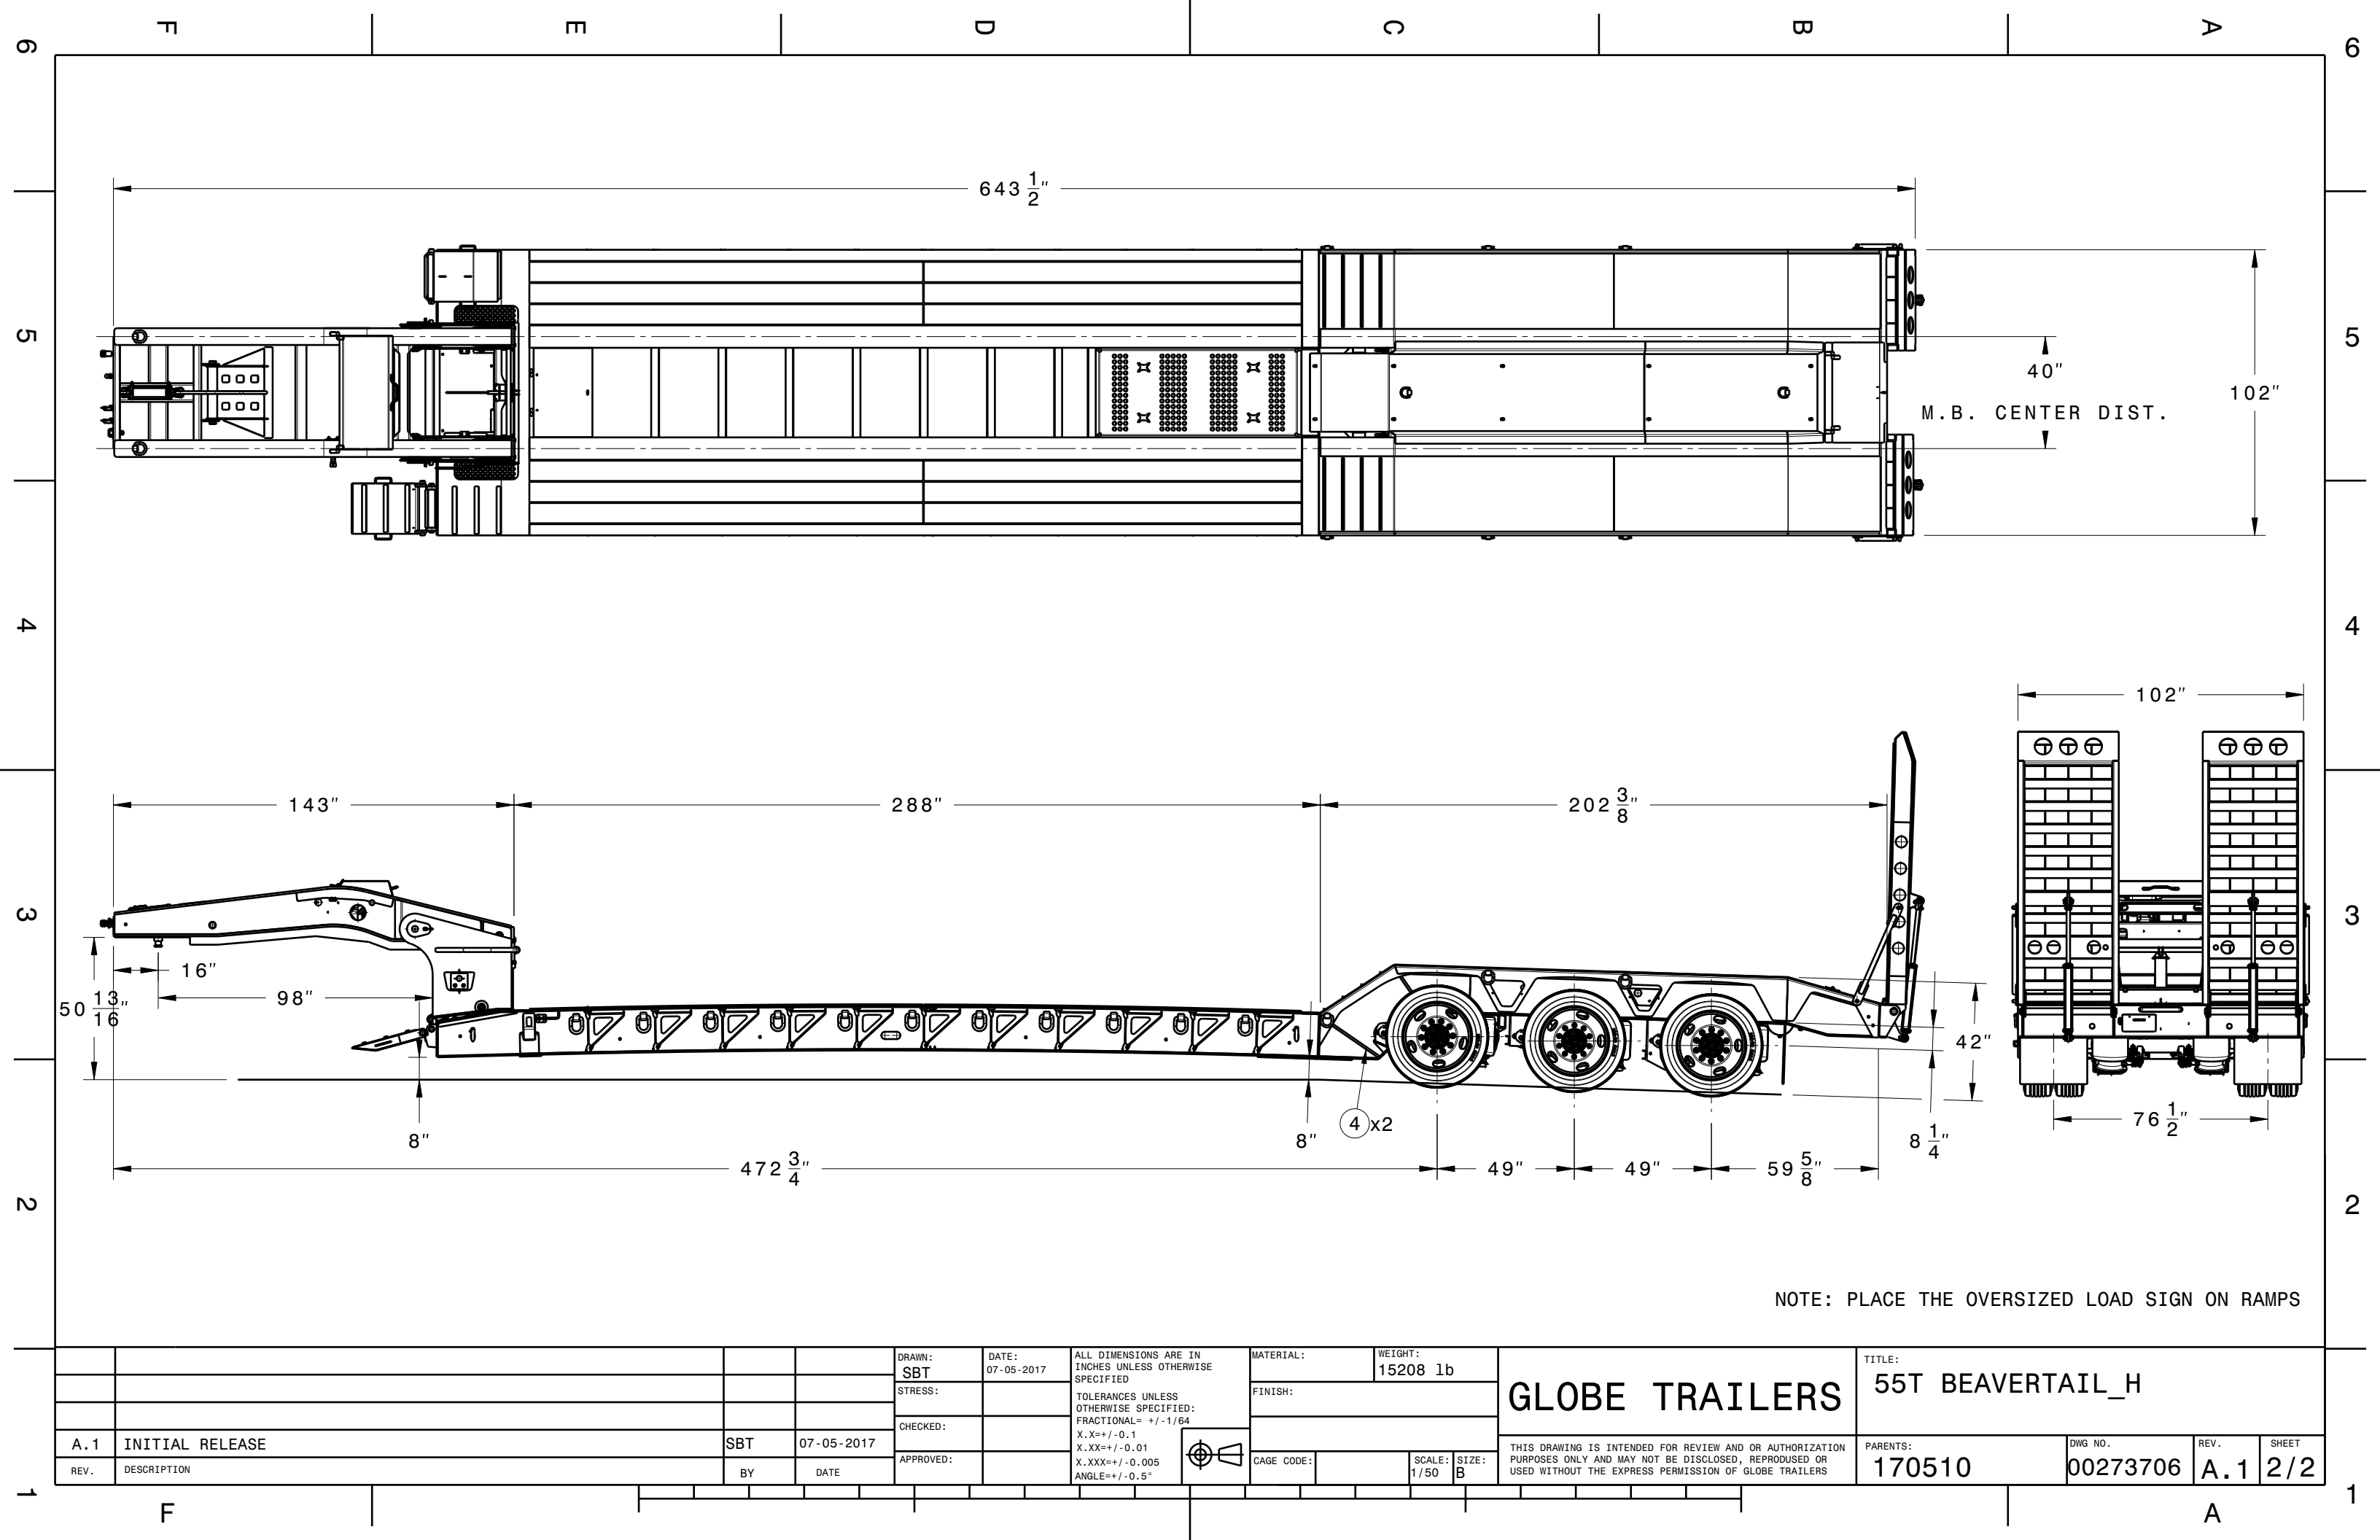

NOTE: PLACE THE OVERSIZED LOAD SIGN ON RAMPS