


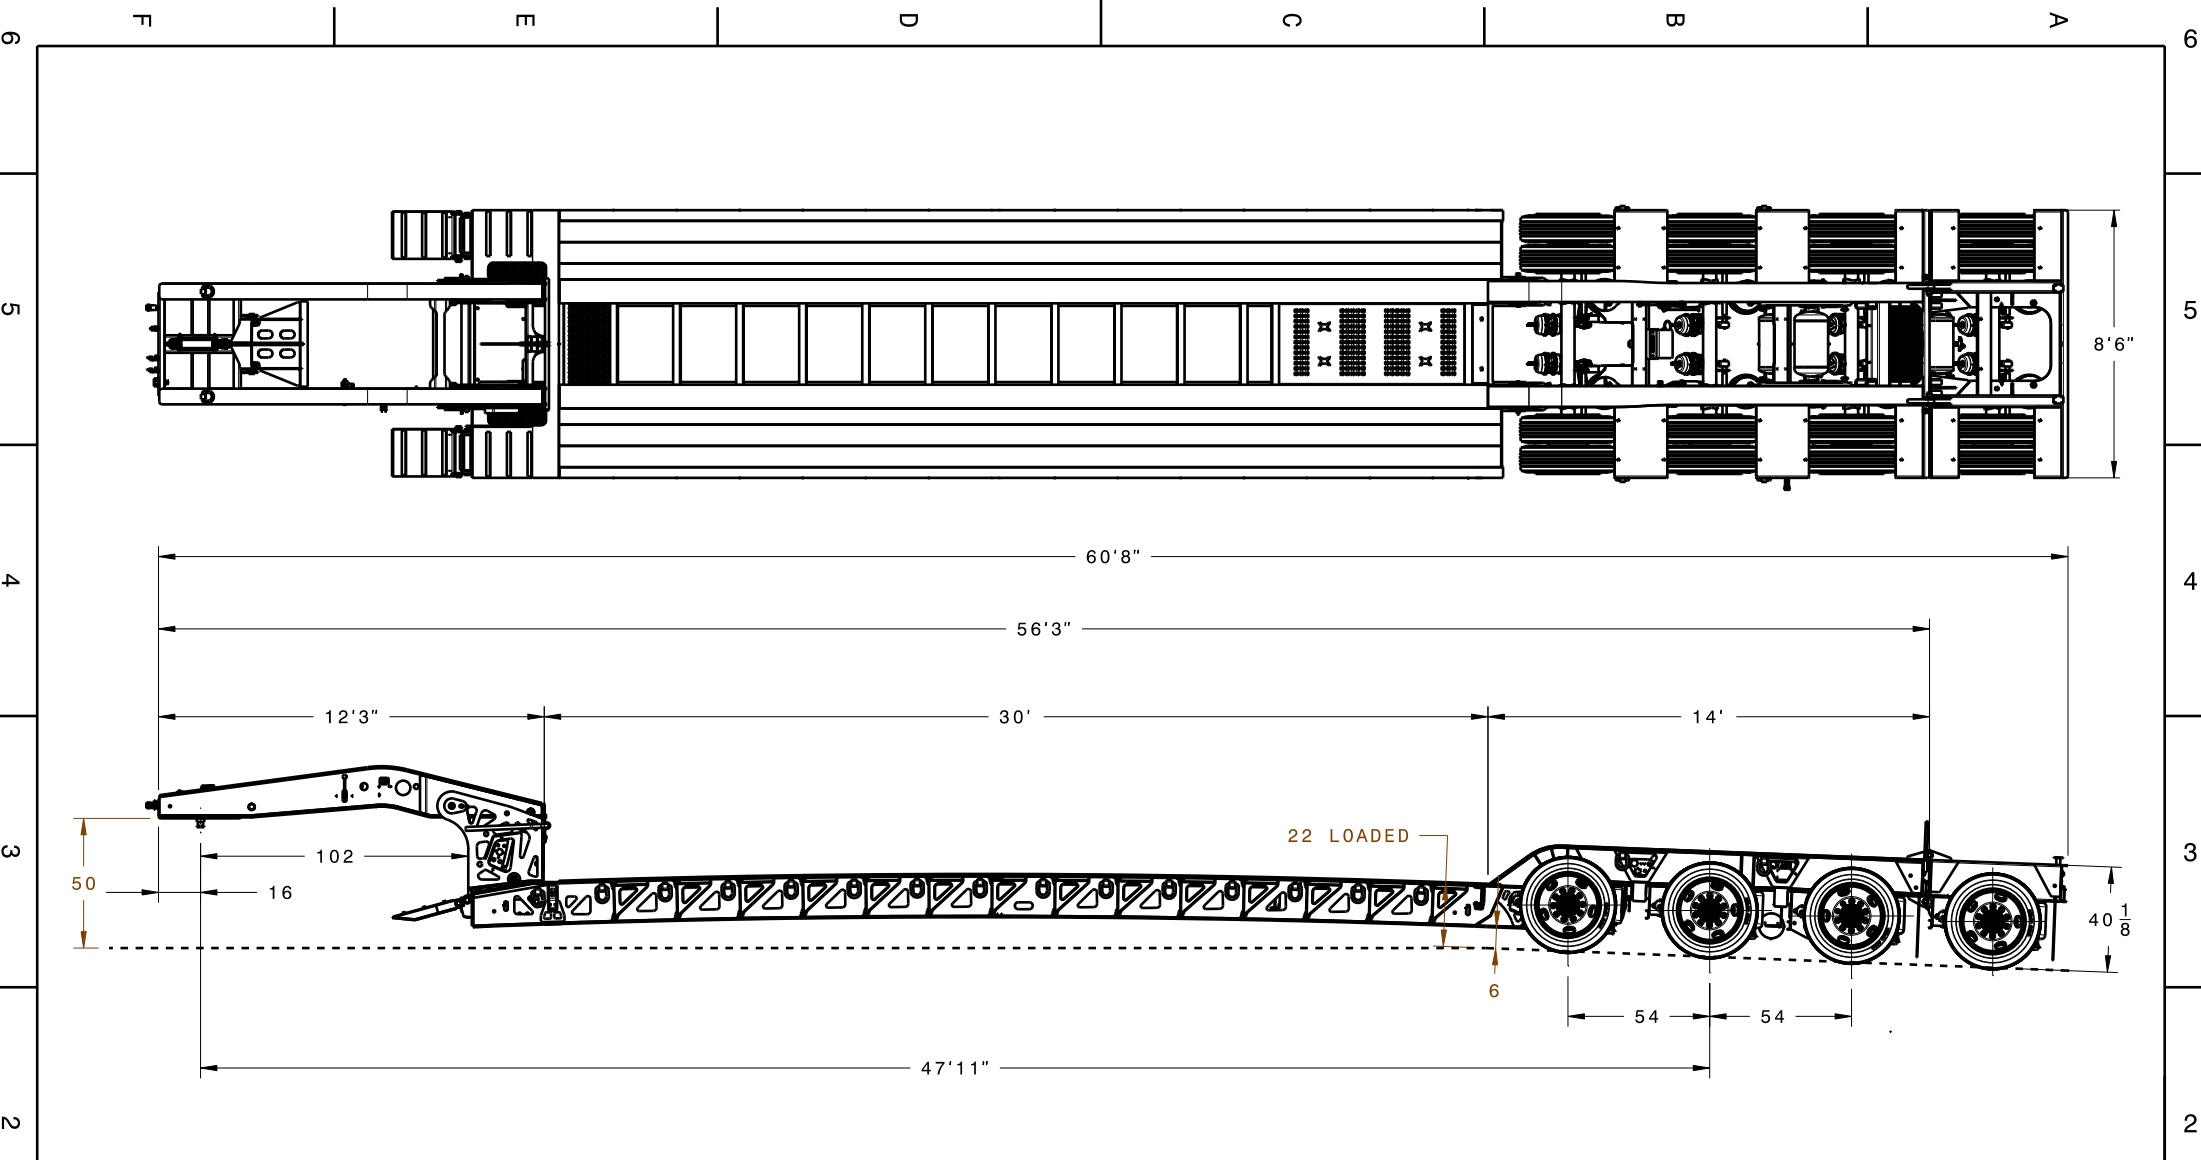

NOTE:
ALL DIMENSIONS ARE NOMINAL (+/- 3")

--	--	